
JERRY'S HOMES INC.

17226 NORTHVIEW DR. URBANDALE

LOT 5 - BENTLEY RIDGE PLAT 2

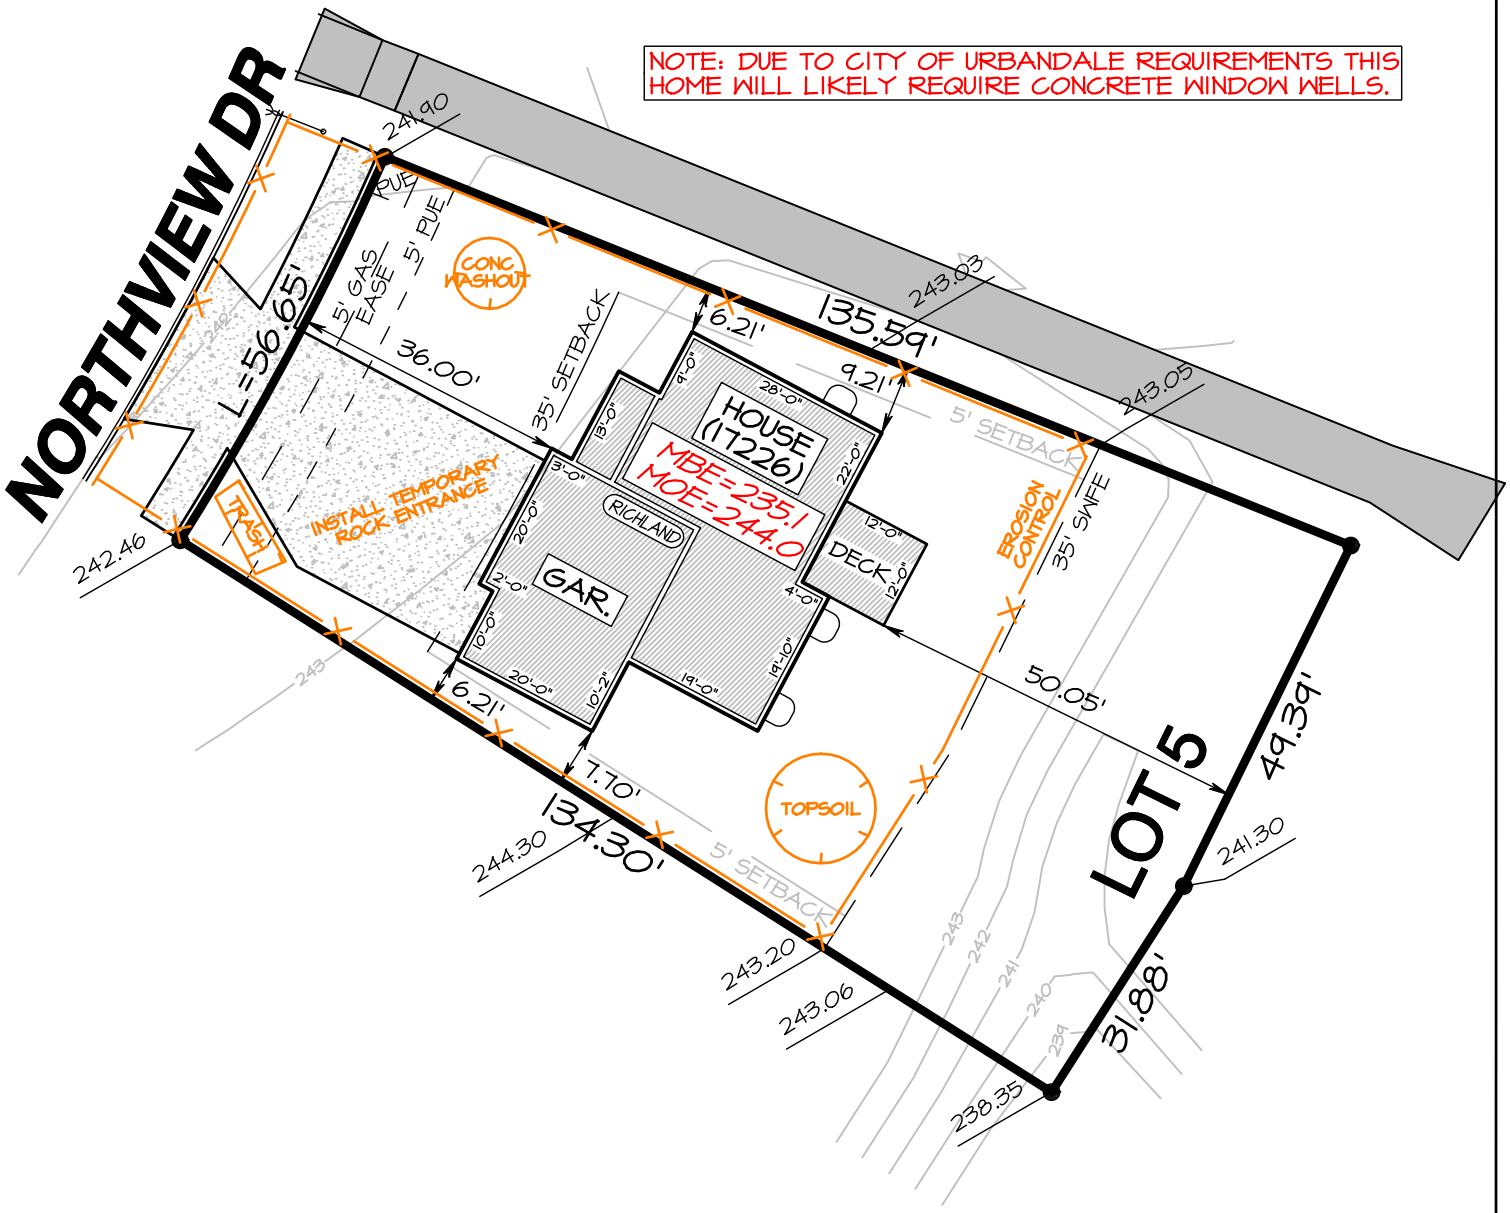

SETBACKS
FRONT: 35'
REAR: 30'
SIDE: 5'

SCALE: 1"=25'

DATE: 1/26/26

AEC
ASSOCIATED ENGINEERING COMPANY OF IOWA
1520 NW Irvinedale Dr. Ste 102 Ankeny, IA 50023
Phone: (515) 255-3156 Fax: (515) 255-3157

BUILDER TO VERIFY ALL DIMENSIONS, SETBACKS & MPE/MBE'S

NOTE: ANY CONCRETE IS SHOWN FOR ILLUSTRATION PURPOSES ONLY. VERIFY ALL WIDTHS & LOCATIONS WITH THE APPROVED CONSTRUCTION DRAWINGS.

PROJECT # 503746

Printed: Mon Jan 26, 2026 4:58:36PM