
JERRY'S HOMES INC.

265 NW LABRADOR DR. WAUKEE

LOT 8 - INDI RUN PLAT 7

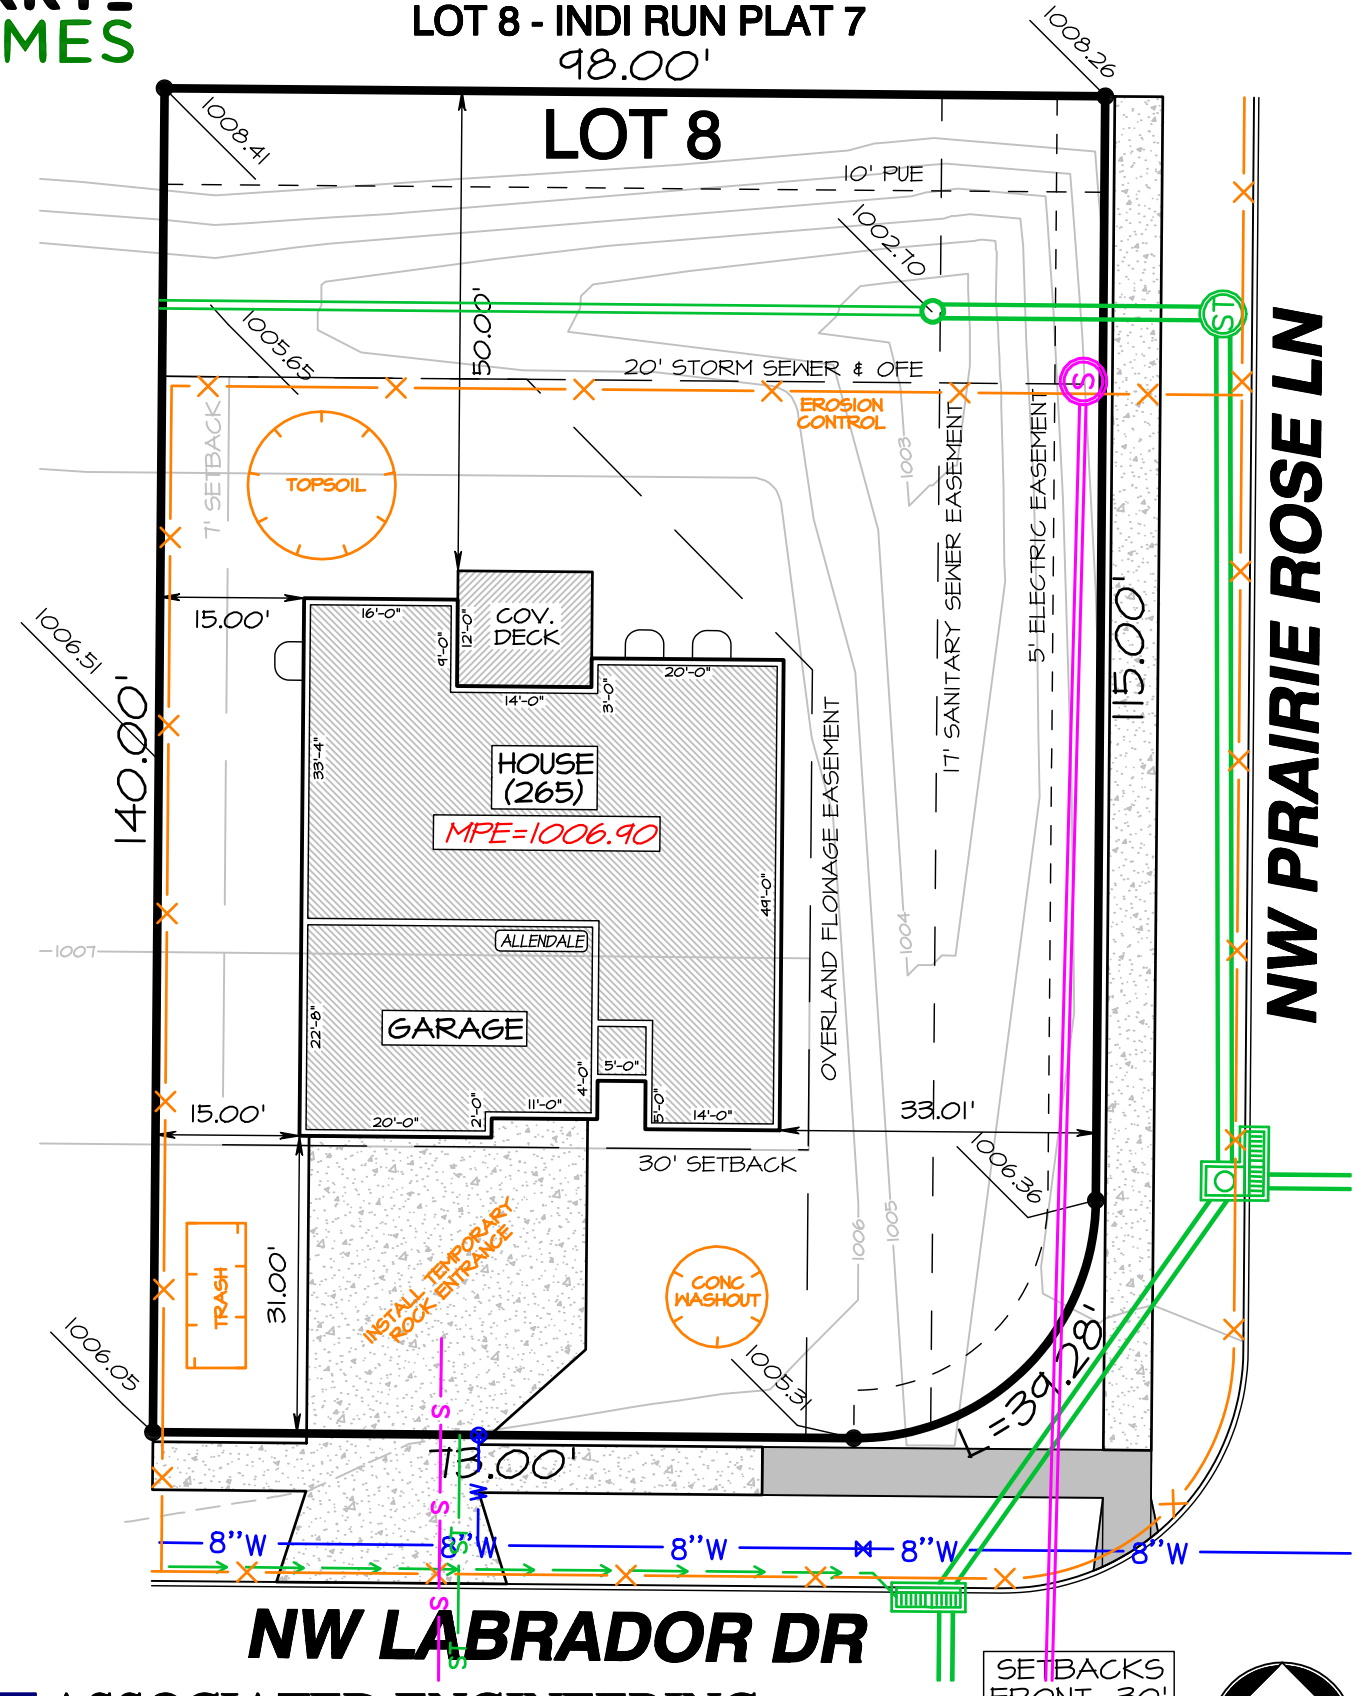

SETBACKS
FRONT: 30'
REAR: 30'
SIDE: 7'/15'

SCALE: 1"=20'

DATE: 5/20/26

PROJECT # 503937

BUILDER TO VERIFY ALL DIMENSIONS, SETBACKS & MPE/MBE'S

NOTE: ANY CONCRETE IS SHOWN FOR ILLUSTRATION PURPOSES ONLY. VERIFY ALL WIDTHS & LOCATIONS WITH THE APPROVED CONSTRUCTION DRAWINGS.

ASSOCIATED ENGINEERING COMPANY OF IOWA

1520 NW Irvinedale Dr. Ste 102 Ankeny, IA 50023

Phone: (515) 255-3156 Fax: (515) 255-3157