
JERRY'S HOMES INC.

260 NW LABRADOR DR. WAUKEE

LOT 7 - INDI RUN PLAT 7

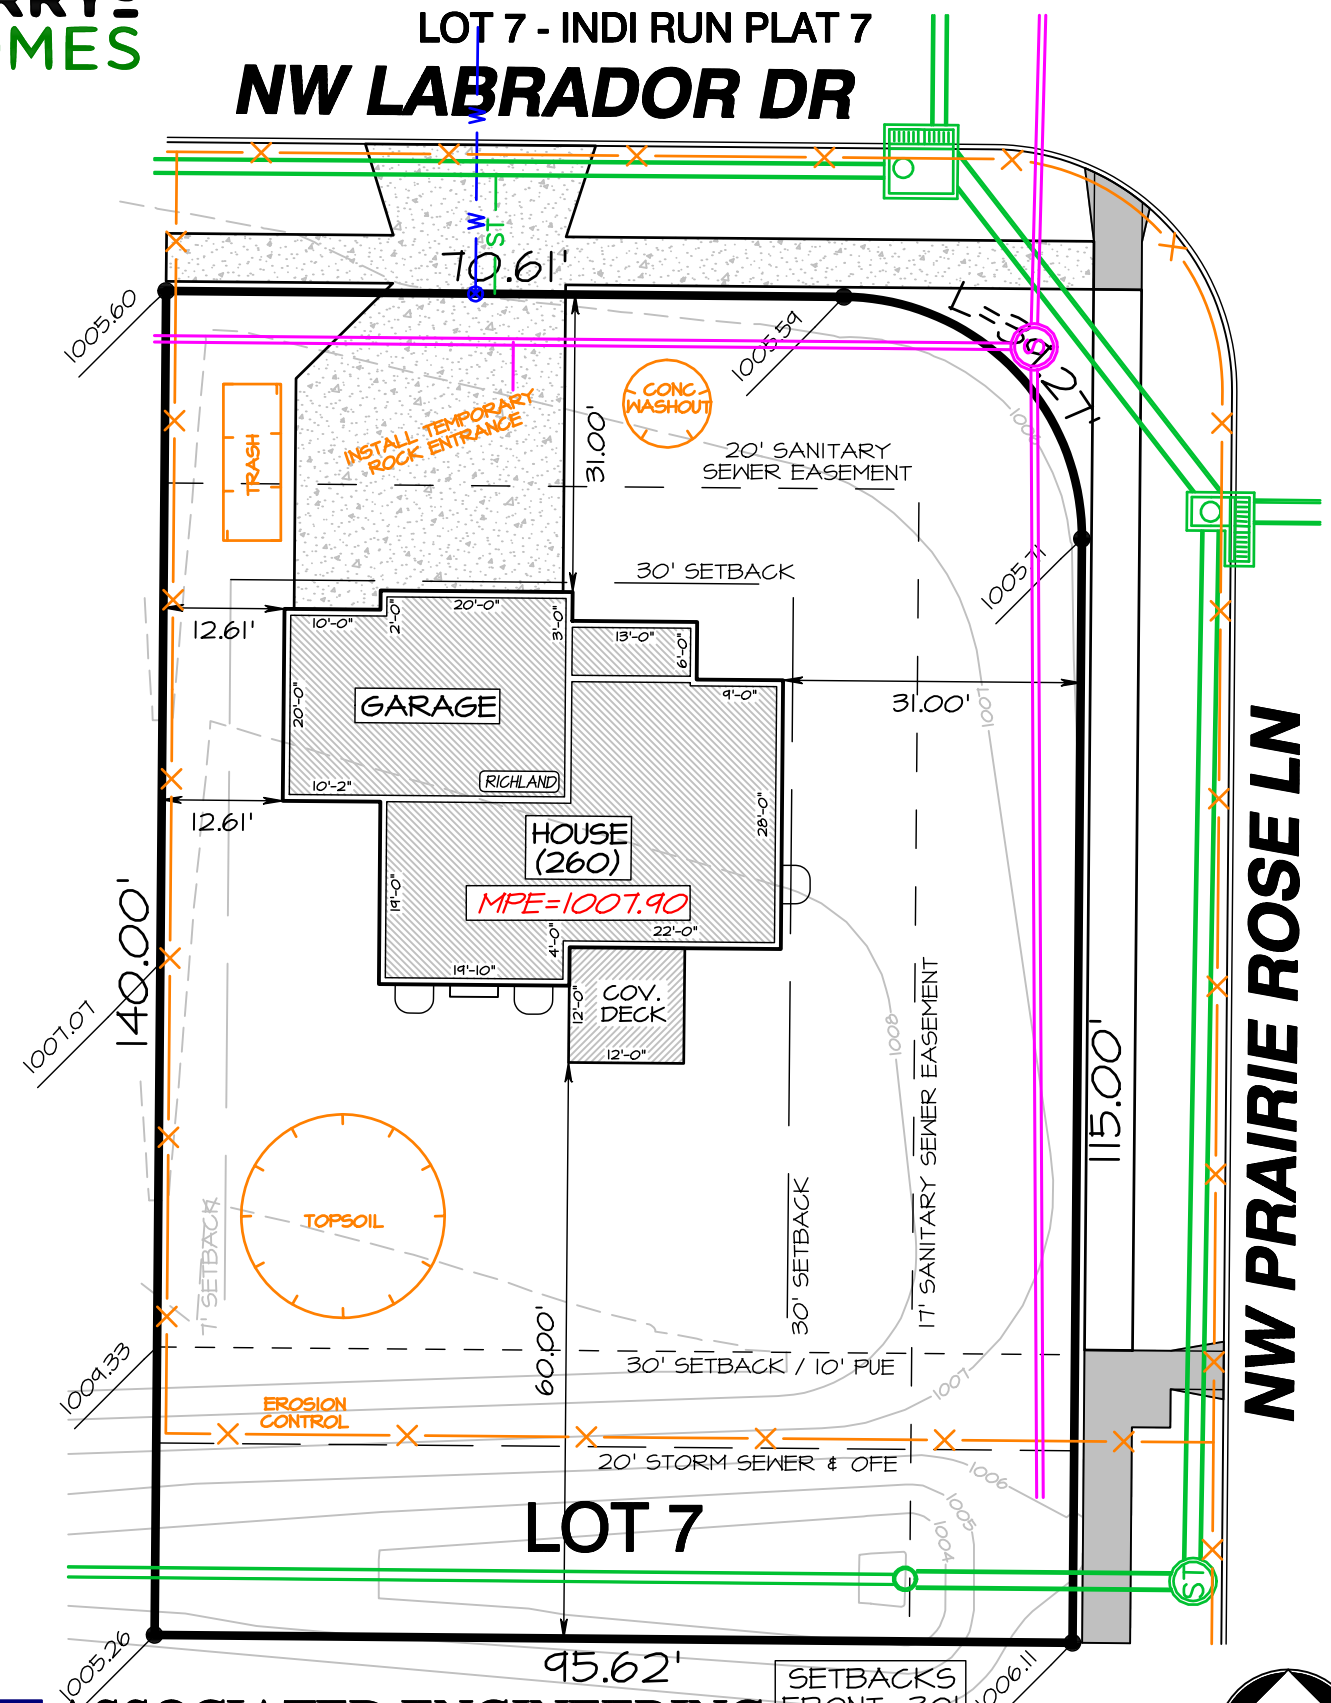

AEC ASSOCIATED ENGINEERING COMPANY OF IOWA

1520 NW Irvinedale Dr. Ste 102 Ankeny, IA 50023

Phone: (515) 255-3156 Fax: (515) 255-3157

BUILDER TO VERIFY ALL DIMENSIONS, SETBACKS & MPE/MBE'S

NOTE: ANY CONCRETE IS SHOWN FOR ILLUSTRATION PURPOSES ONLY. VERIFY ALL WIDTHS & LOCATIONS WITH THE APPROVED CONSTRUCTION DRAWINGS.

PROJECT # 503936

DATE: 5/20/26